
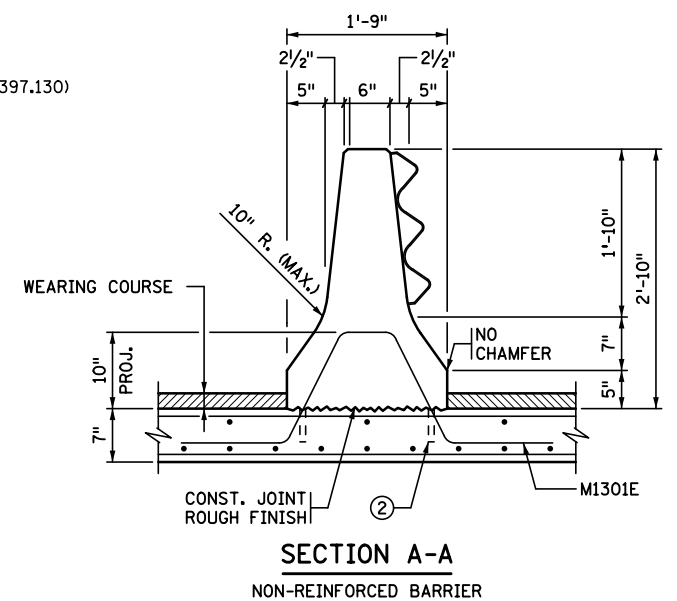


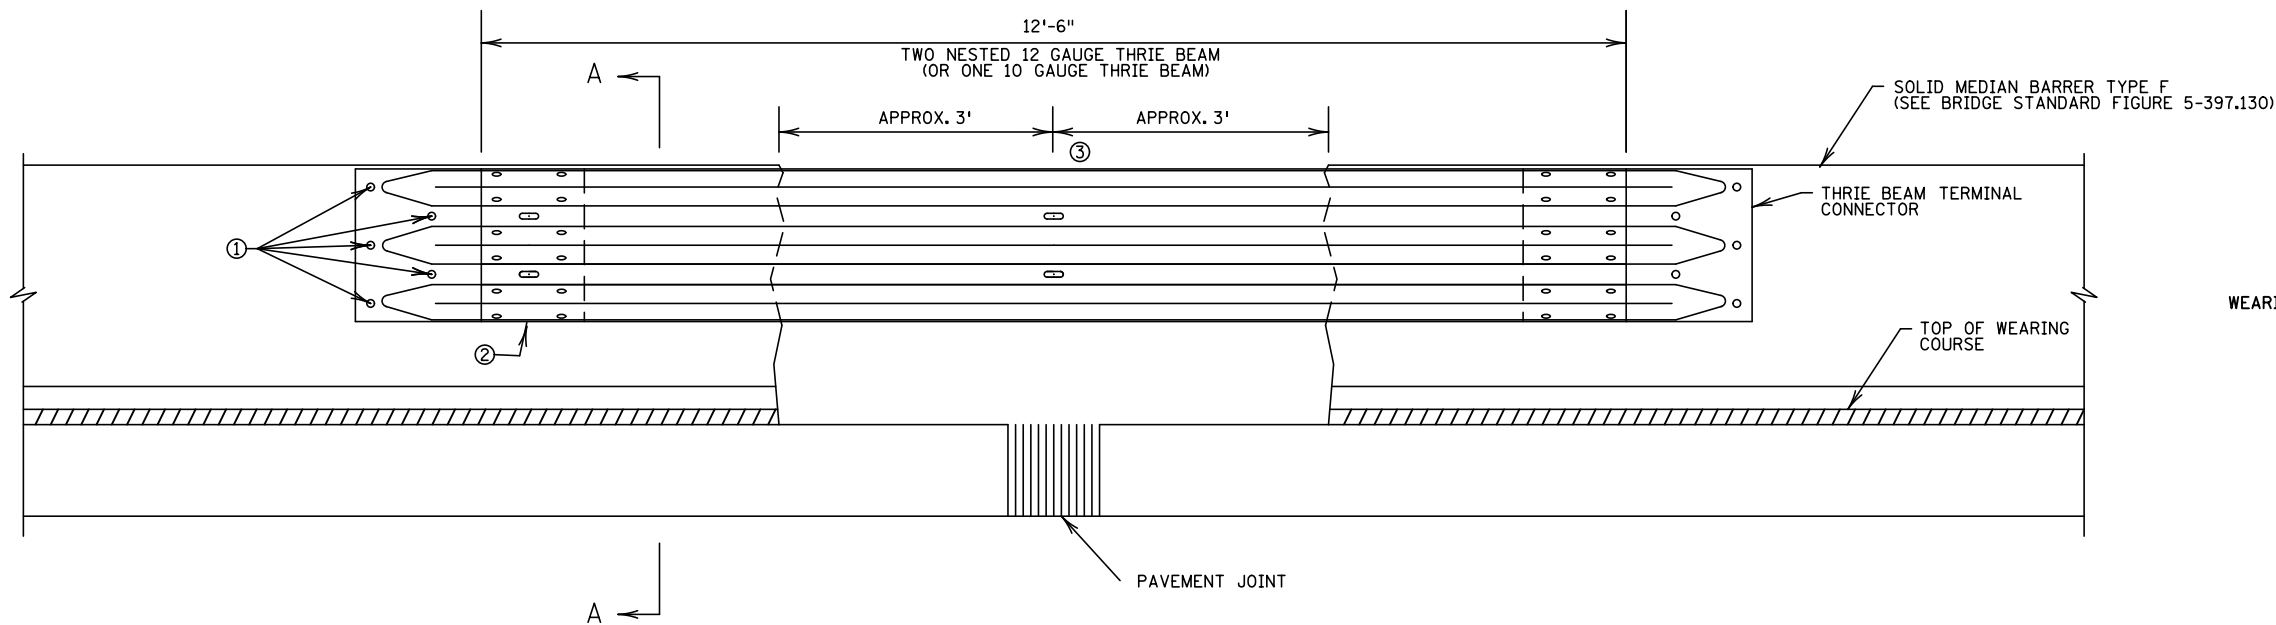

NOTES

- ① ATTACHE THRIE BEAM TERMINAL CONNECTION TO BARRIER WITH FIVE 3/4" DIA. X 6" LONG POWERS FASTENERS WEDGE BOLT ANCHORS OR EQUIVALENT (TYP.)
- ② TWELVE 5/8" DIAMETER X 1-1/4" SPLICE BOLTS, 12 REQUIRED (TYP.)
- ③ REMOVAL APPROXIMATLY 3' OF BARRIER ON EACH SIDE OF JOINT. REINSTALL BARRIER AFTER JOINT REPAIR.

		CONCRETE BARRIER & JOINT REPAIR DETAILS			
NOT APPROVED					
STATE PROJ. NO.	(TH)	SHEET NO.	OF	SHEETS	